FIG. 1

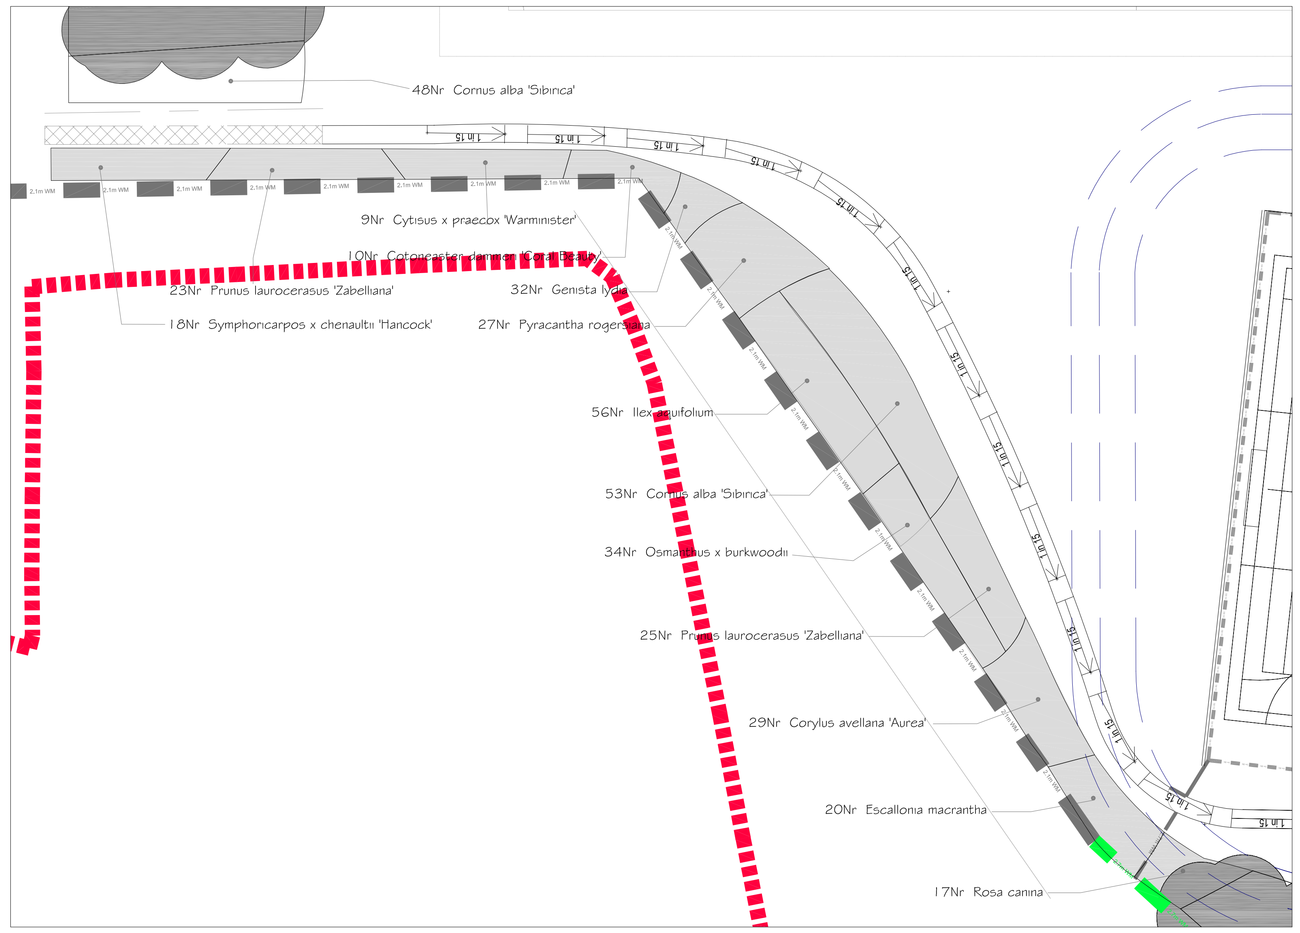

FIG. 2

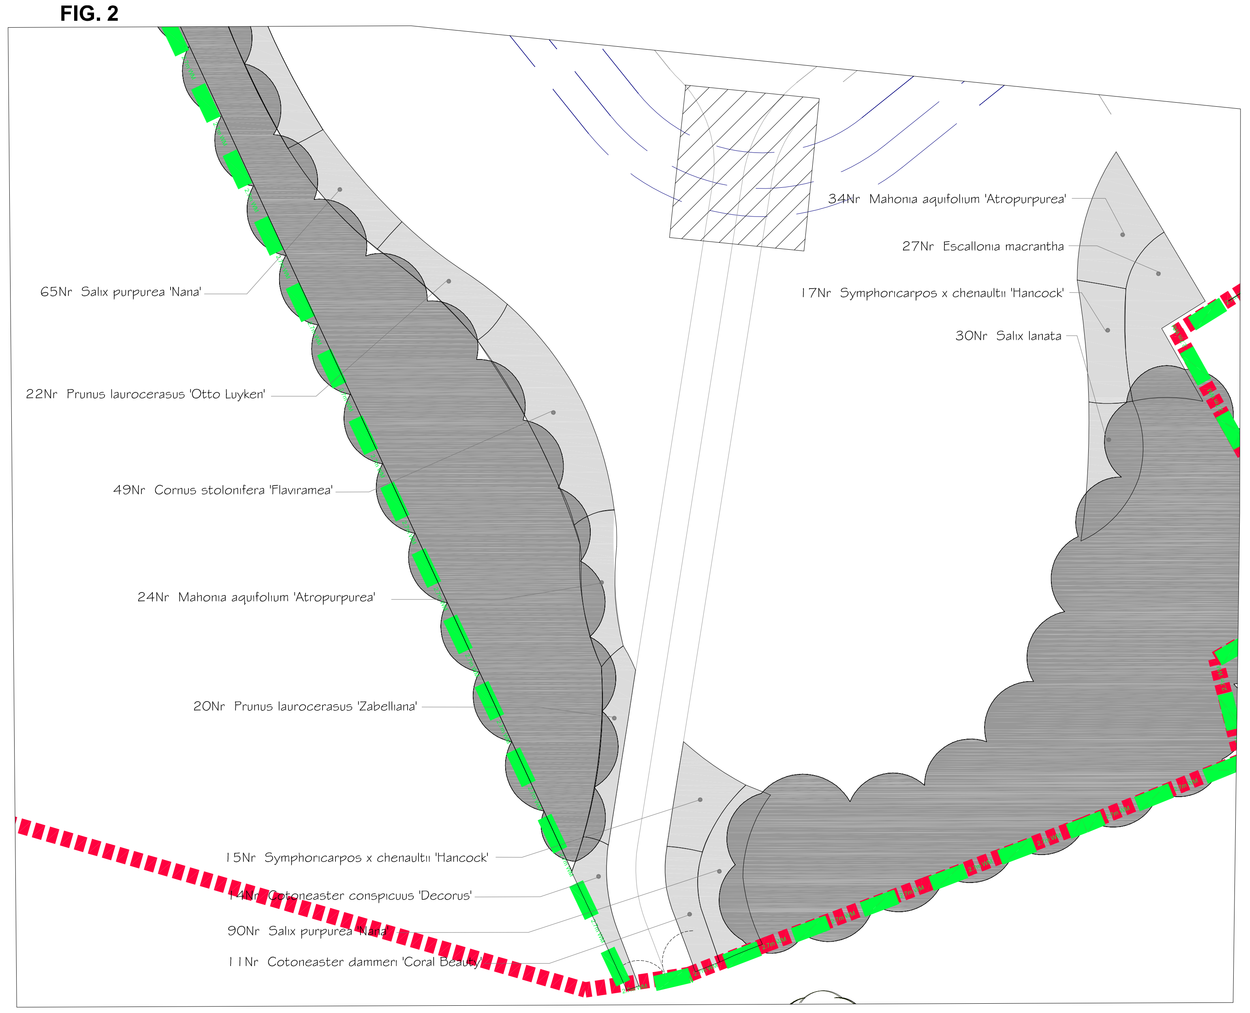

FIG. 3

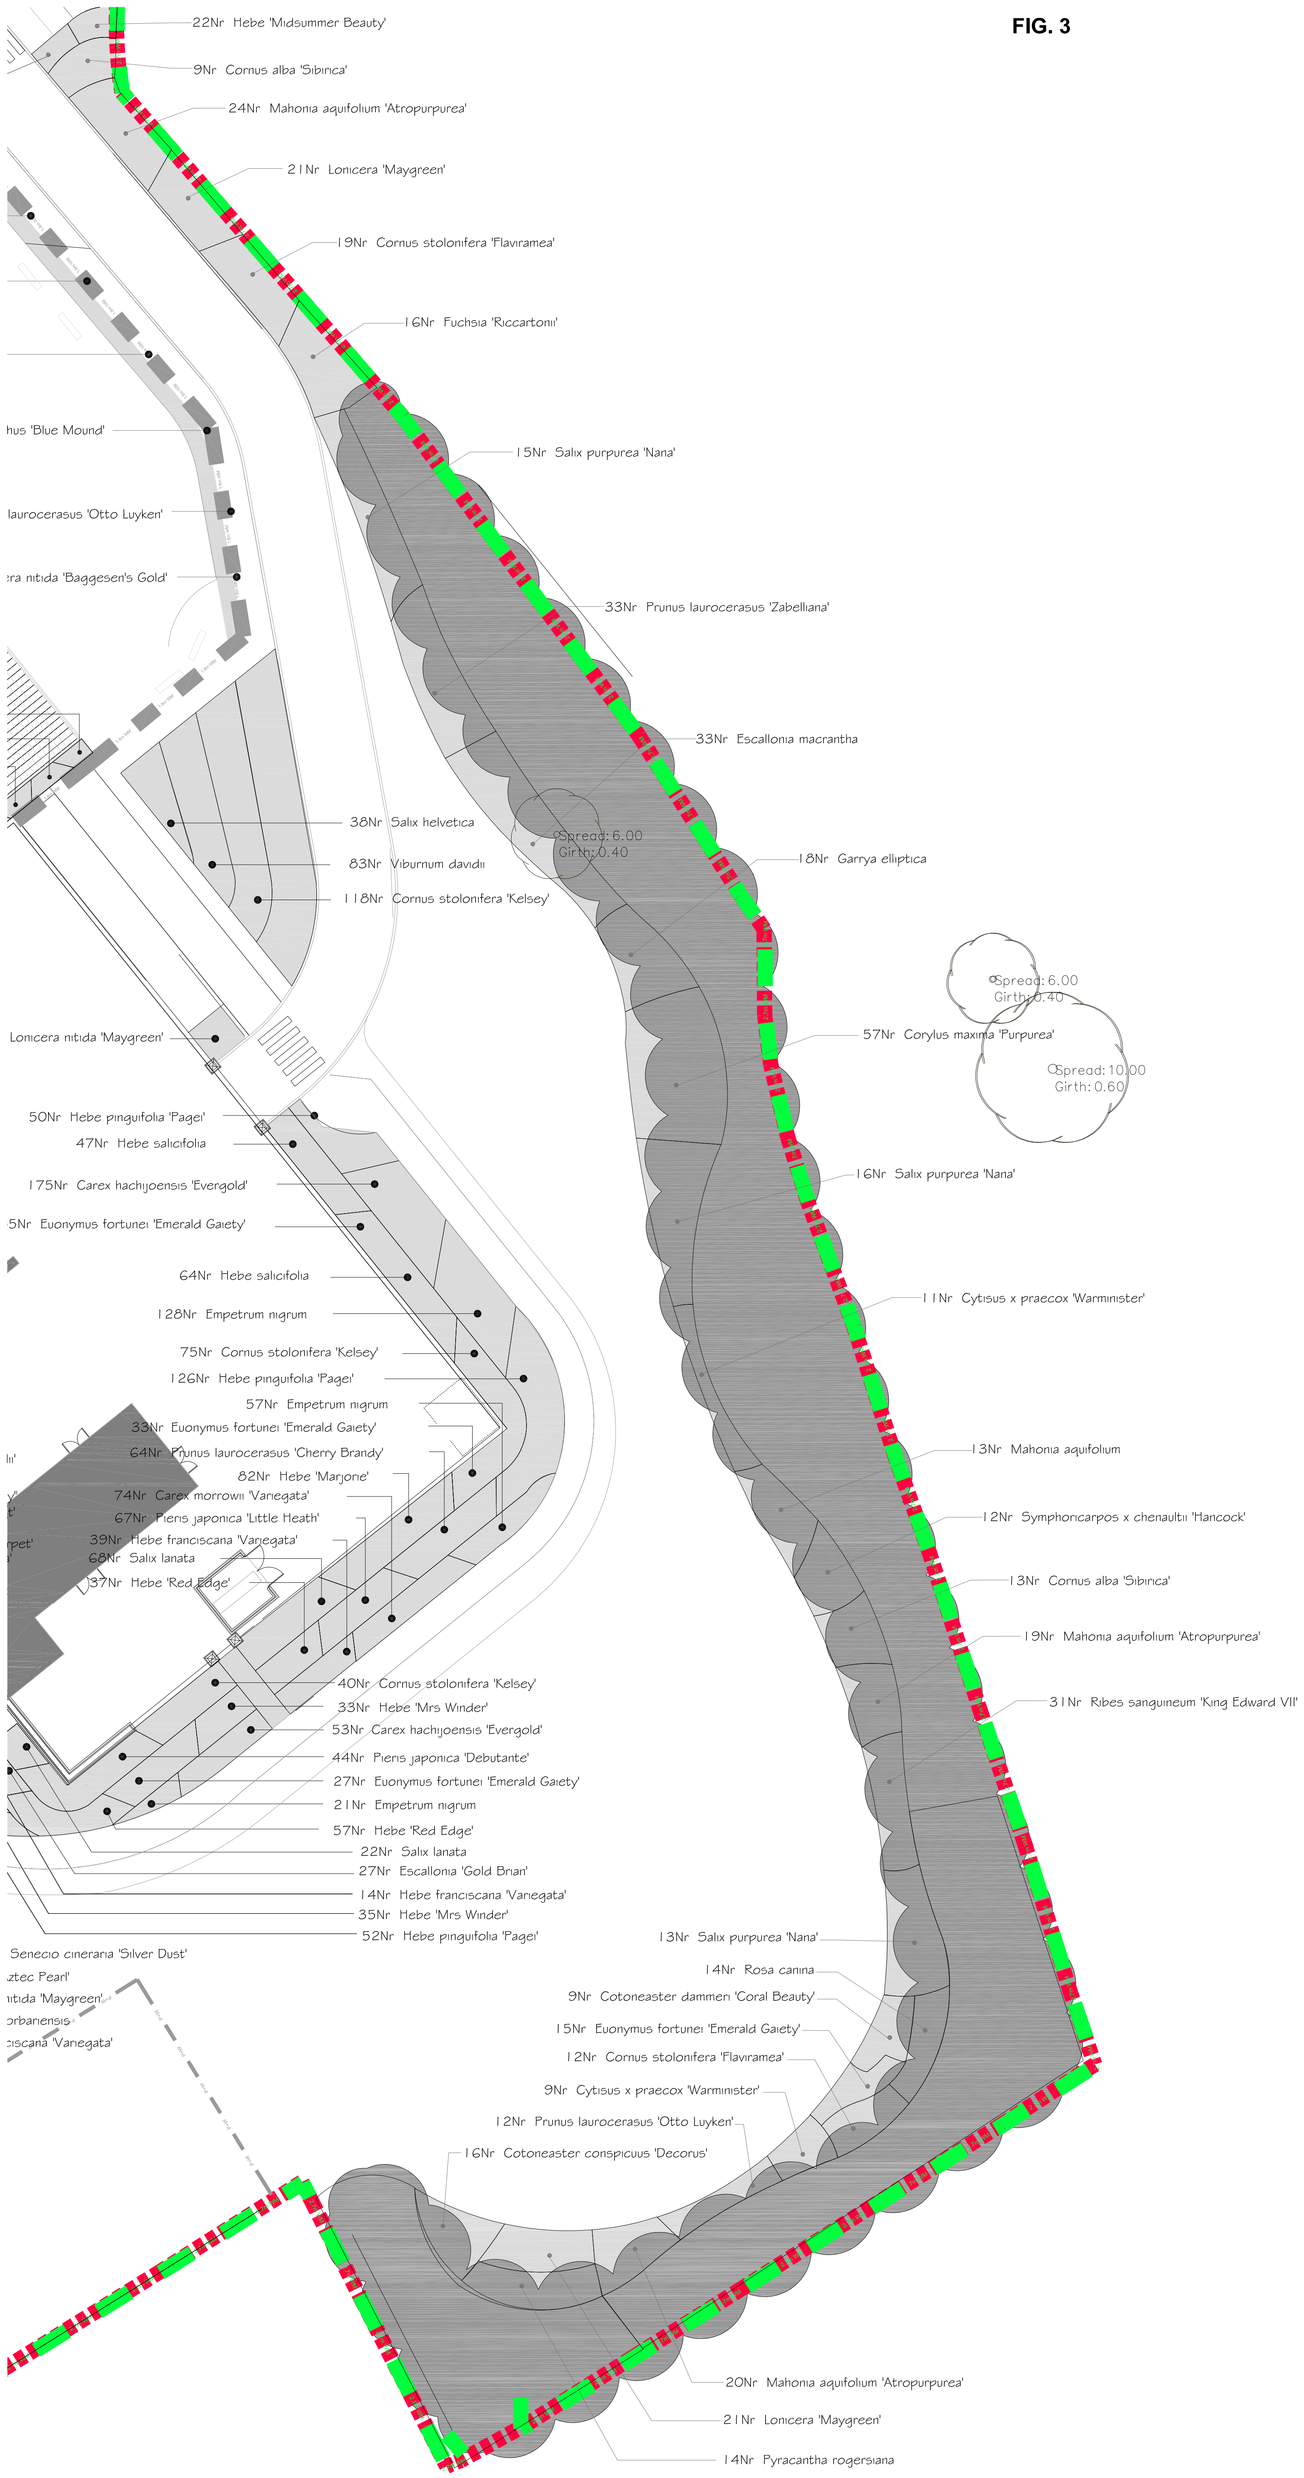

FIG.4

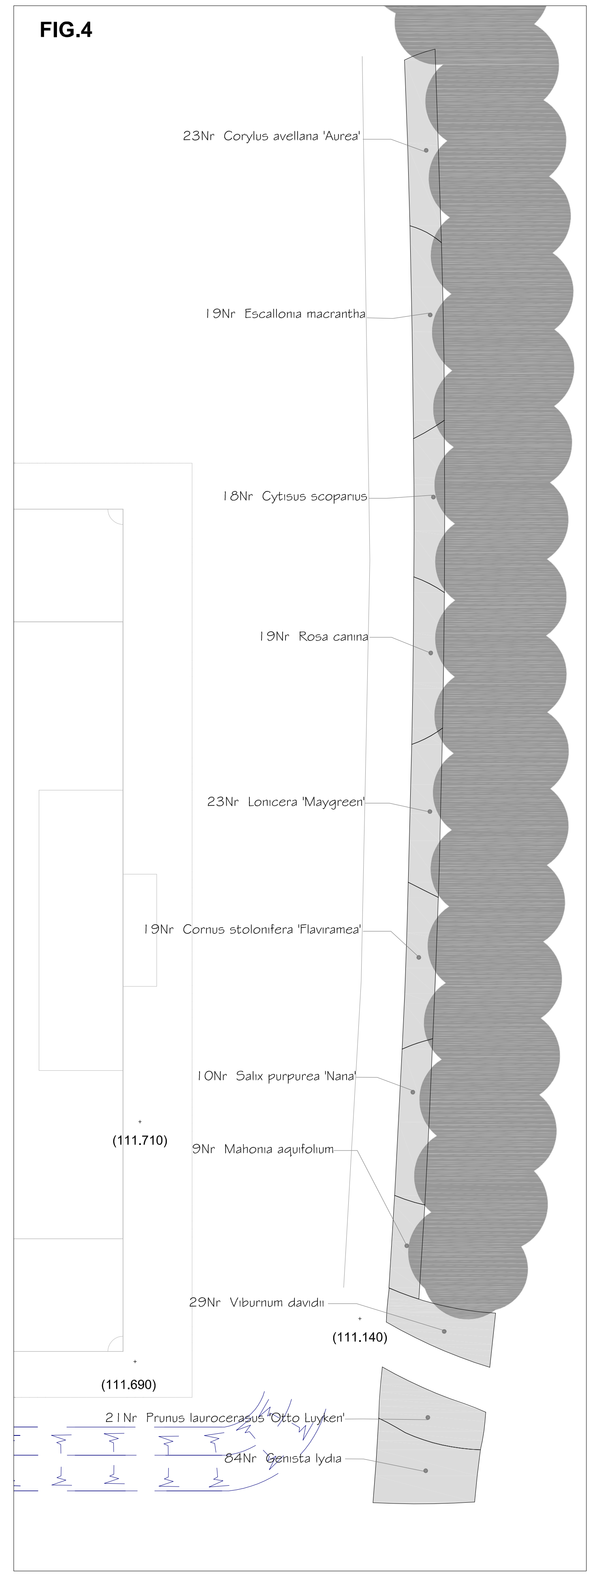

LOCATION PLAN

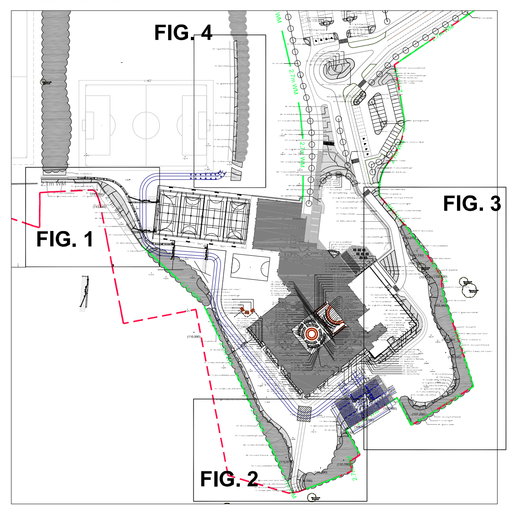

rev	description	date	dr by	ap by
F	Revisions following received comments	06.08.08	DH	GW
E	Revisions following comments from HLP	19.06.08	BM	GW
D	Revisions following comments from Planners	15.03.08	BM	GW
C	Revisions following board meeting	14.03.08	BM	GW
B	Revision to paper drawing as requested	15.08.07	BM	GW
A	Initial Issue: Construction Approval	09.08.07	BM	GW

original by: BM — 01.08.07 — GW

Aedas
Landscape and Environment
39 Melville Street,
EDINBURGH,
EH3 7JF
T +44 (0)131 226 7280 F + (0)131 226 5561
E landscape.edinburgh@aedas.com

client: HOWARTH LITCHFIELD PARTNERSHIP

project: BARNSLEY ACADEMY

drawing: TREE AND SHRUB PLANTING PLAN 3 of 3

computer file	plot date
	01.08.07
project number: 2007.00688.006	scale: 1:200 @ A0
drawing number: L(92)006-3	rev: F — issue status: CA

This drawing is to be read in conjunction with all related drawings. Do not scale from this drawing. All dimensions must be checked and verified on site before commencing any work or producing shop drawings. The originator should be notified immediately of any discrepancy.
This drawing is copyright and remains the property of Aedas.