NORTH

FIG. 1

FIG. 2

FIRE ACCESS ROAD AS TABLE
20 BRAD PART B (BS)

FIG. 1 Scale 1:200

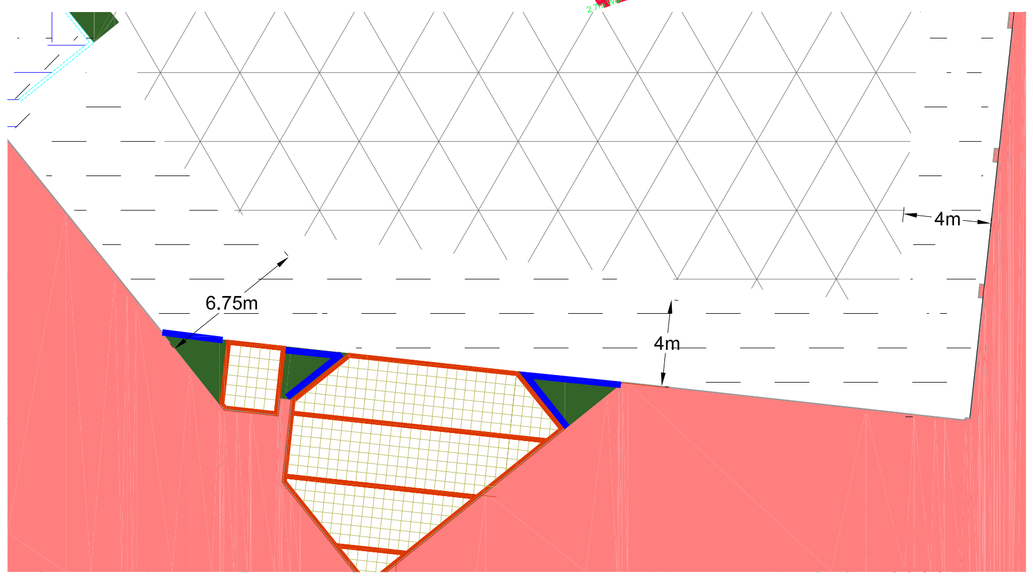

FIG. 2 Scale 1:200

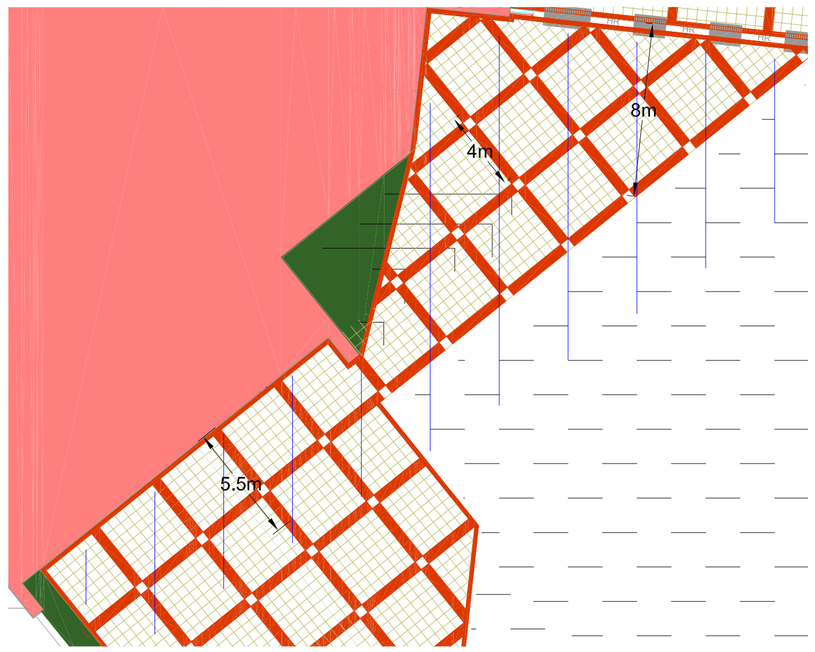

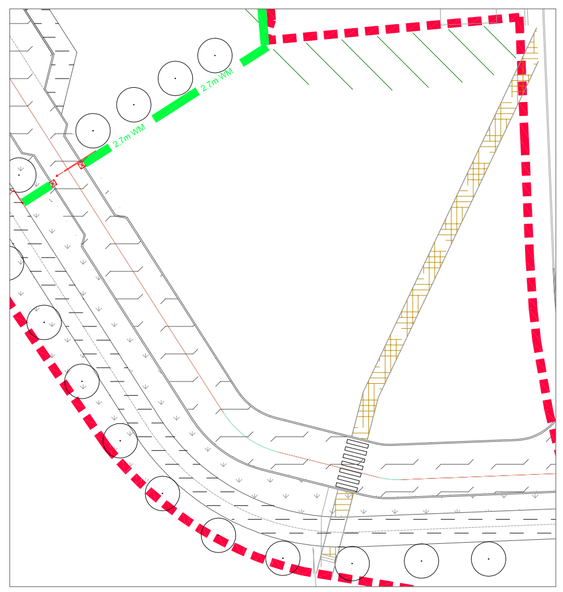

LEGEND

- Access Road / Drop Off Areas / Turning Circle Stone Mastic Asphalt
- Service / Delivery Yard Stone Mastic Asphalt
- Car Park Bays and Circulatory Routes Close Graded Macadam
- Flexible Pedestrian only Footways / Cycleways and Playgrounds Dense Bituminous Macadam
- Flexible Pedestrian Footways around Building with Vehicular Over Run Dense Bituminous Macadam
- Multi Use Games Area (MUGA) Open Graded Macadam
- Porous Playground Pedestrian Only
- Marshalls Keyblok paving Size: 200 x 100 x 70 Colour: Brindle
- Marshalls Saxon Slab paving, Size: 450 x 450 x 70mm, Colour: Buff, smooth ground, laid in stack bond
- Marshalls Saxon Slab paving, Size: 450 x 450 x 70mm, Colour: Red, smooth ground, laid in stack bond
- Hoggin
- Soft Landscape

rev	description	date	dr by	ap by
G	Amendments following landscape workshop	03.09.08	BM	GW
F	Amendments following comments from HLP	19.06.08	BM	GW
E	Amendments following comments from HLP and Cundall	14.05.08	BM	GW
D	Amendments following meeting at Barnsley Academy	15.10.07	BM	GW
C	Amendments in accordance with Cundall drawing Issued 17.09.07	03.10.07	BM	GW
B	Amendments in accordance with meeting with HLP on 03.09.07	04.09.07	BM	GW
A	Initial Issue	02.07.07	BM	GW

original by: BM | 02.07.07 | GW

Aedas
Landscape and Environment

39 Melville Street,
EDINBURGH,
EH3 7JF
T +44 (0)131 226 7280 F + (0)131 226 5561
E landscape.edinburgh@aedas.com

client
HOWARTH LITCHFIELD PARTNERSHIP

project
BARNSLEY ACADEMY

drawing
HARD SURFACES LAYOUT

computer file	plot date
	02.07.07

project number	scale
2007.00688.006	1:500 @ A1

drawing number	rev	issue status
L(91)003	G	CA

This drawing is to be read in conjunction with all related drawings. Do not scale from this drawing. All dimensions must be checked and verified on site before commencing any work or producing shop drawings. The originator should be notified immediately of any discrepancy.
This drawing is copyright and remains the property of Aedas.