



1N


ground floor scale 1:350

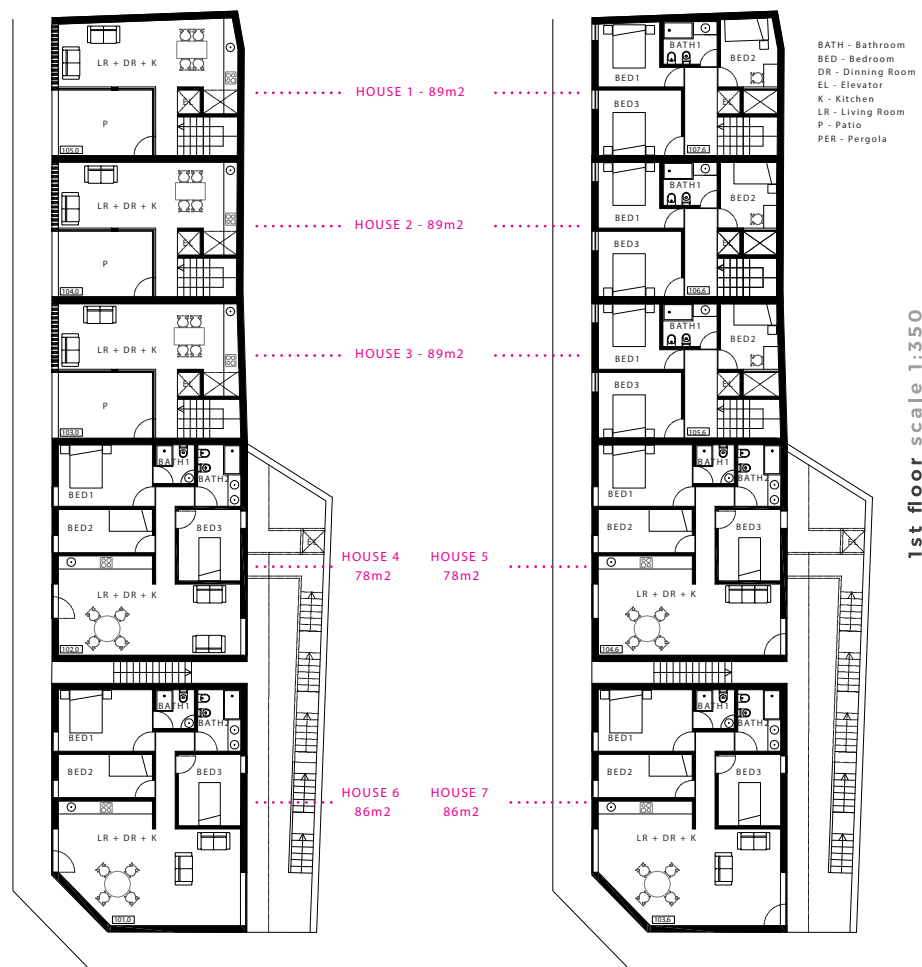


1st floor scale 1:350

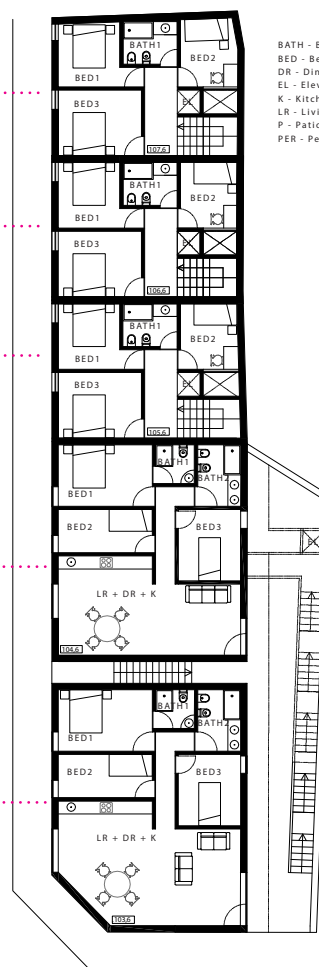


2nd floor scale 1:350

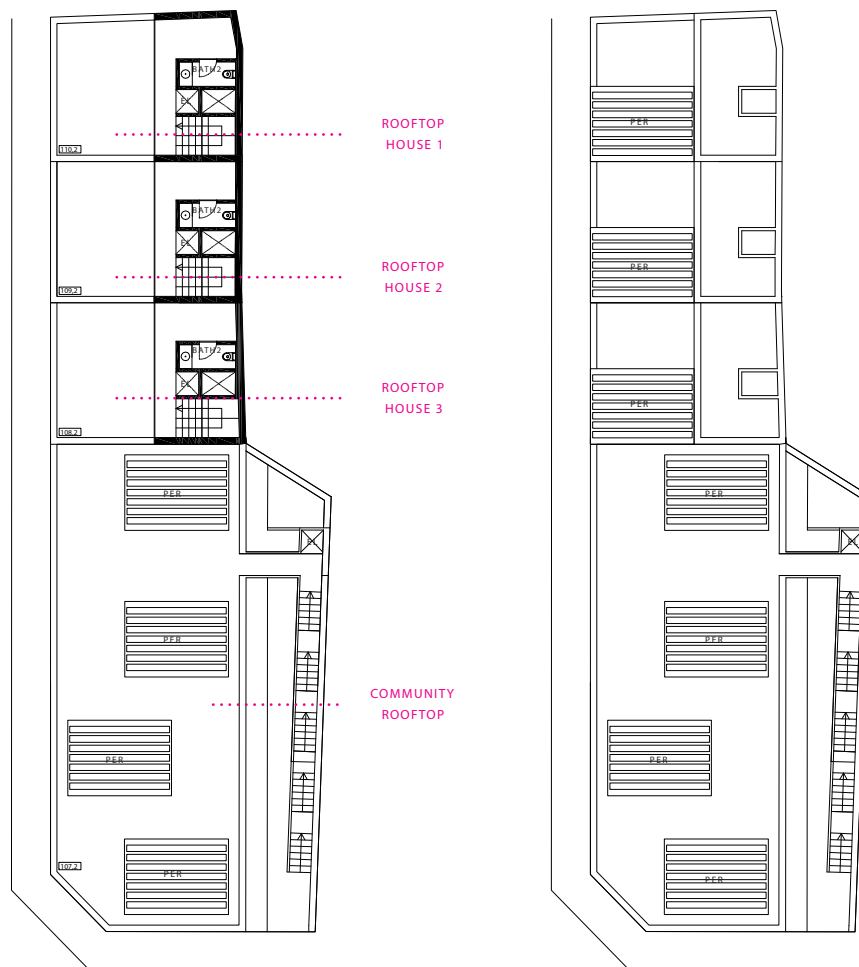

rooftop view scale 1:350

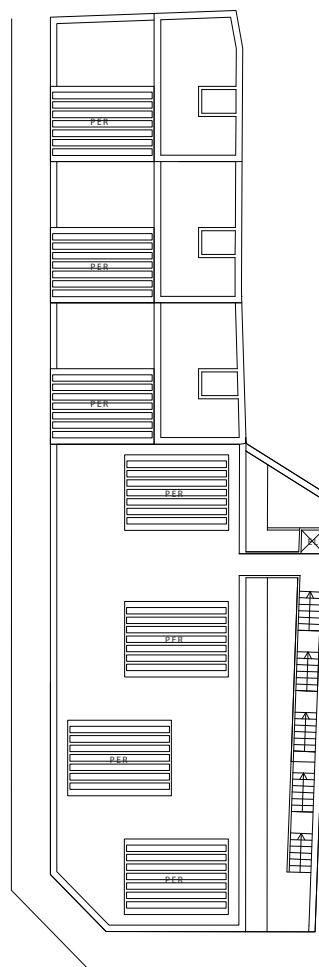

axonometry

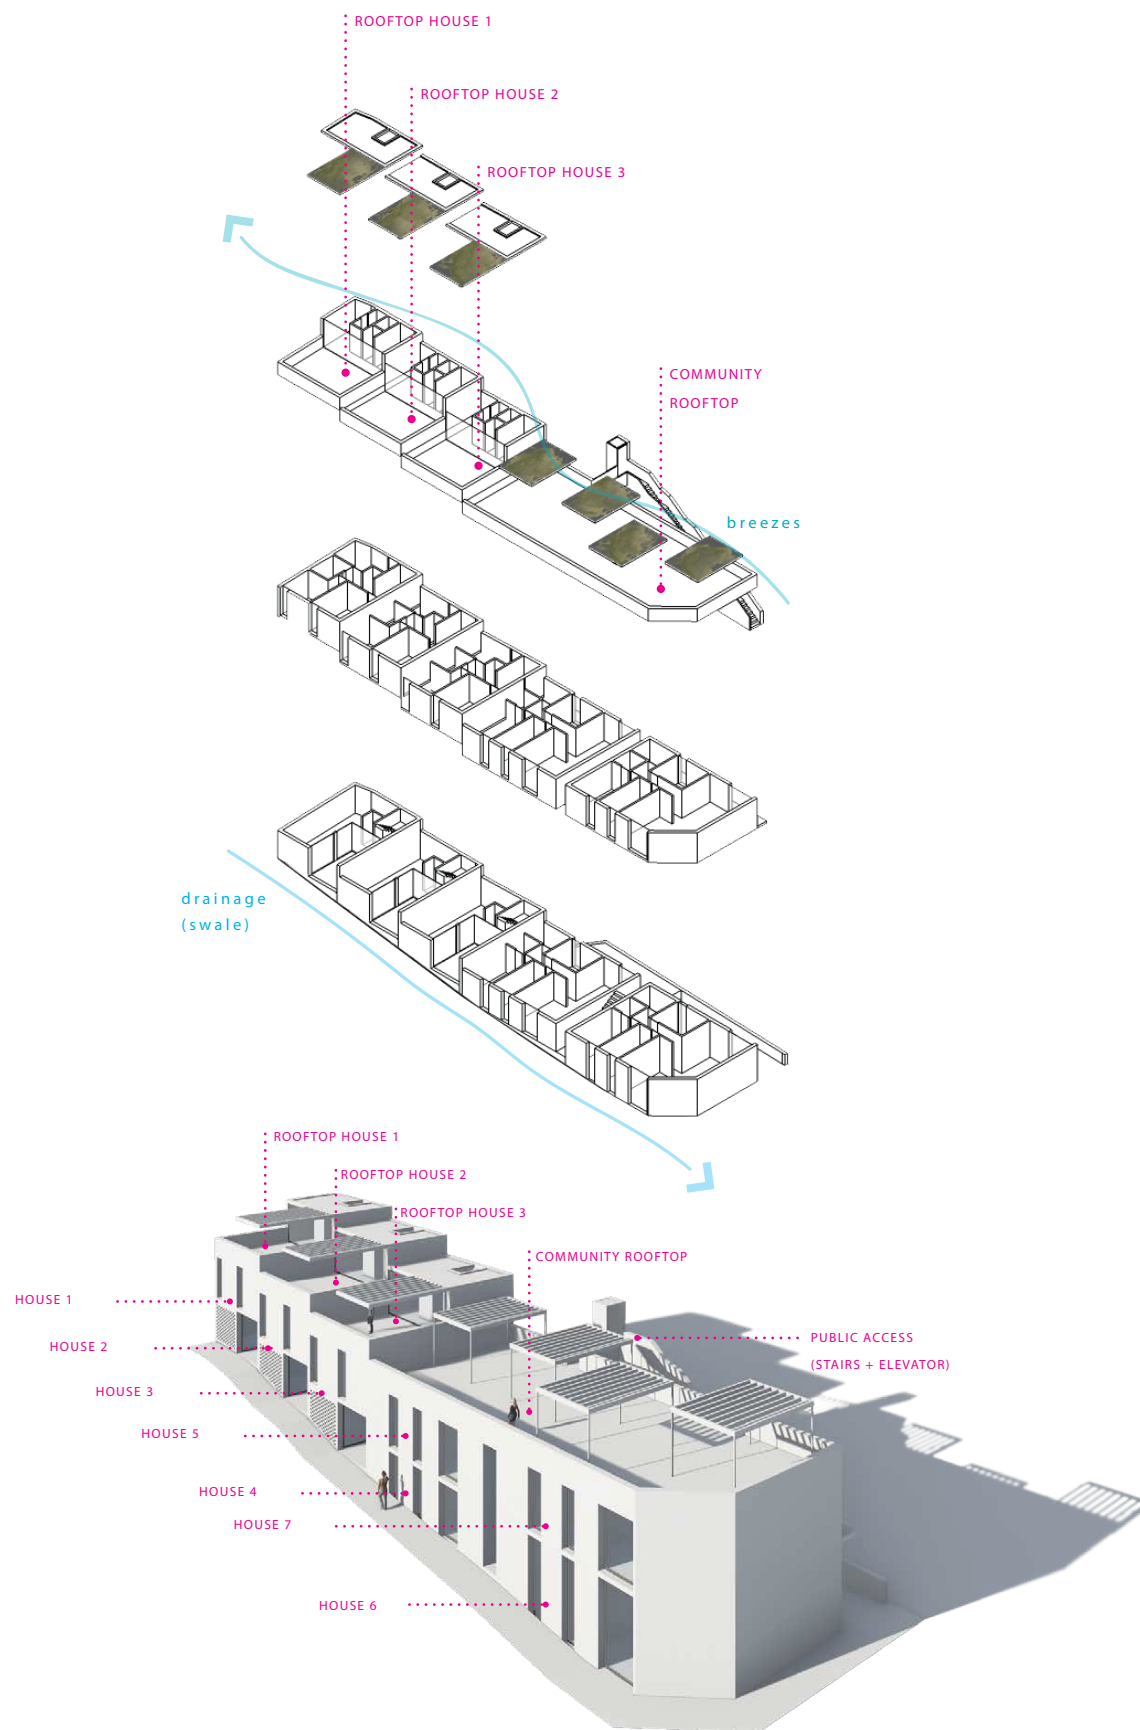

ESTIMATED BUDGET
PARTIAL INTERVENTION 1:
650.000 - 700.000€



multifunctional
community rooftops



breezeblocks for
purposes of ventilation



swale near the façades
creating freshness and
solving urban drainage
issues



pergolas



hornachuelos identity as
a principle for the
construction typology